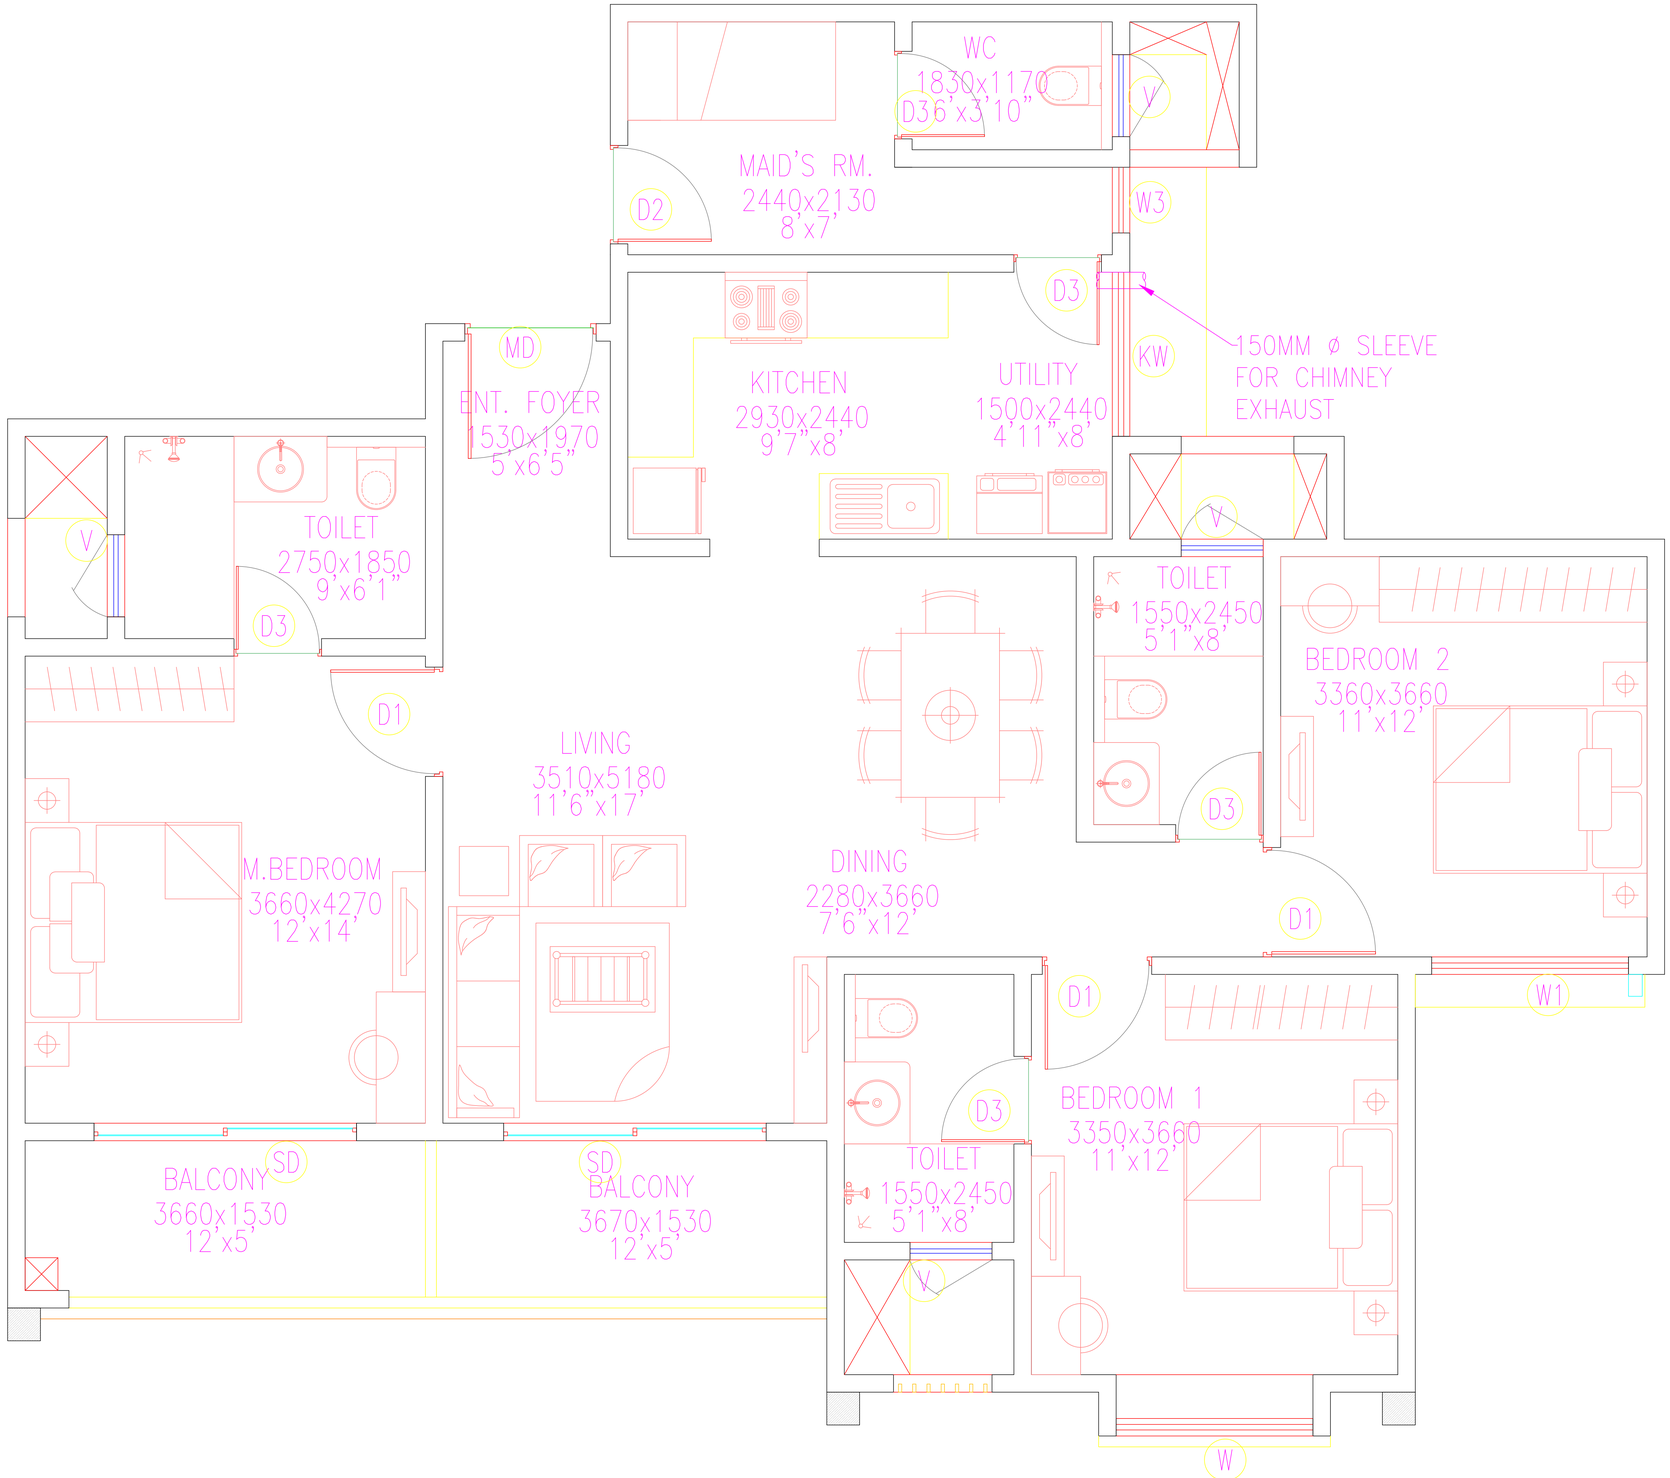

TPICAL FLOOR PLAN

CLIENT/ OWNER :

BANGALORE DEVELOPMENT AUTHORITY
T. CHOWDAIAH, KUMARA PARK WEST,
BANGALORE - 560 020.

DWG NO:	DATE:	SCALE:	REV:
		NTS	

DRAWING TITLE:

UNIT FLOOR PLAN-3BHK+MD

PROJECT TITLE:

Proposed Residential Apartment under Housing Scheme at Challaghatta , Bengaluru, Karnataka.